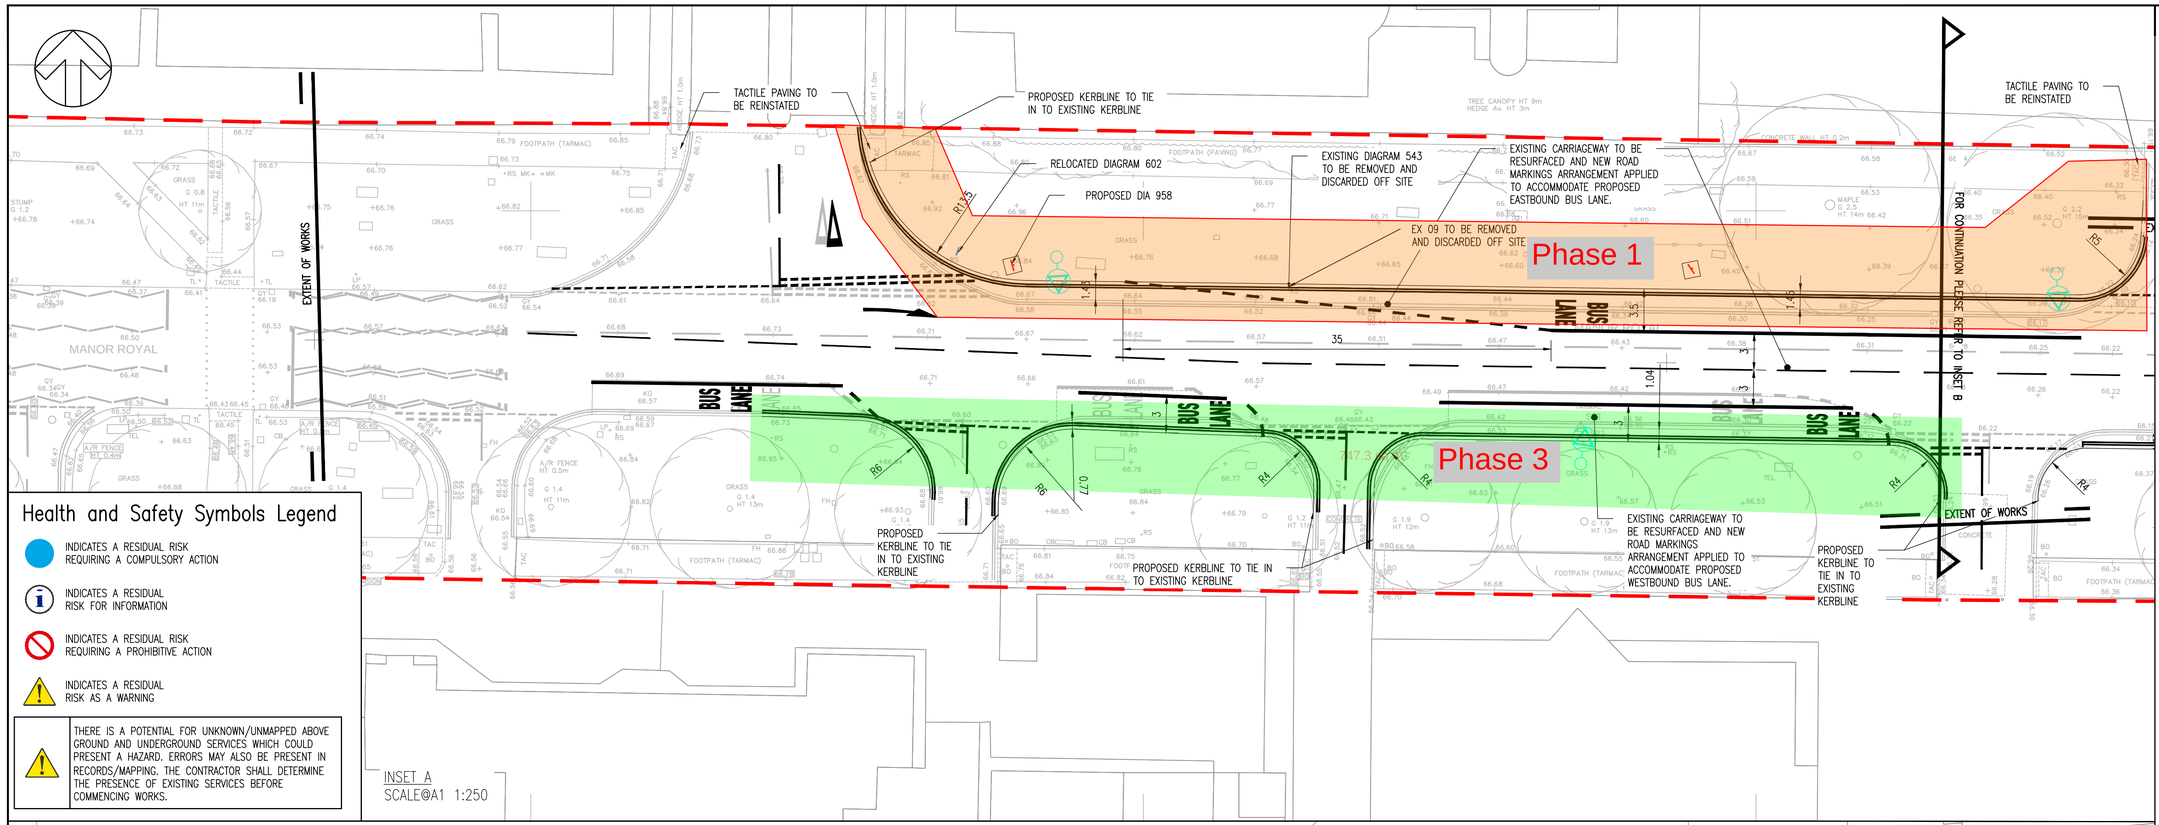

INSET A
SCALE@A1 1:250

Health and Safety Symbols Legend

- INDICATES A RESIDUAL RISK REQUIRING A COMPULSORY ACTION
- INDICATES A RESIDUAL RISK FOR INFORMATION
- INDICATES A RESIDUAL RISK REQUIRING A PROHIBITIVE ACTION
- INDICATES A RESIDUAL RISK AS A WARNING

THERE IS A POTENTIAL FOR UNKNOWN/UNMAPPED ABOVE GROUND AND UNDERGROUND SERVICES WHICH COULD PRESENT A HAZARD. ERRORS MAY ALSO BE PRESENT IN RECORDS/MAPPING. THE CONTRACTOR SHALL DETERMINE THE PRESENCE OF EXISTING SERVICES BEFORE COMMENCING WORKS.

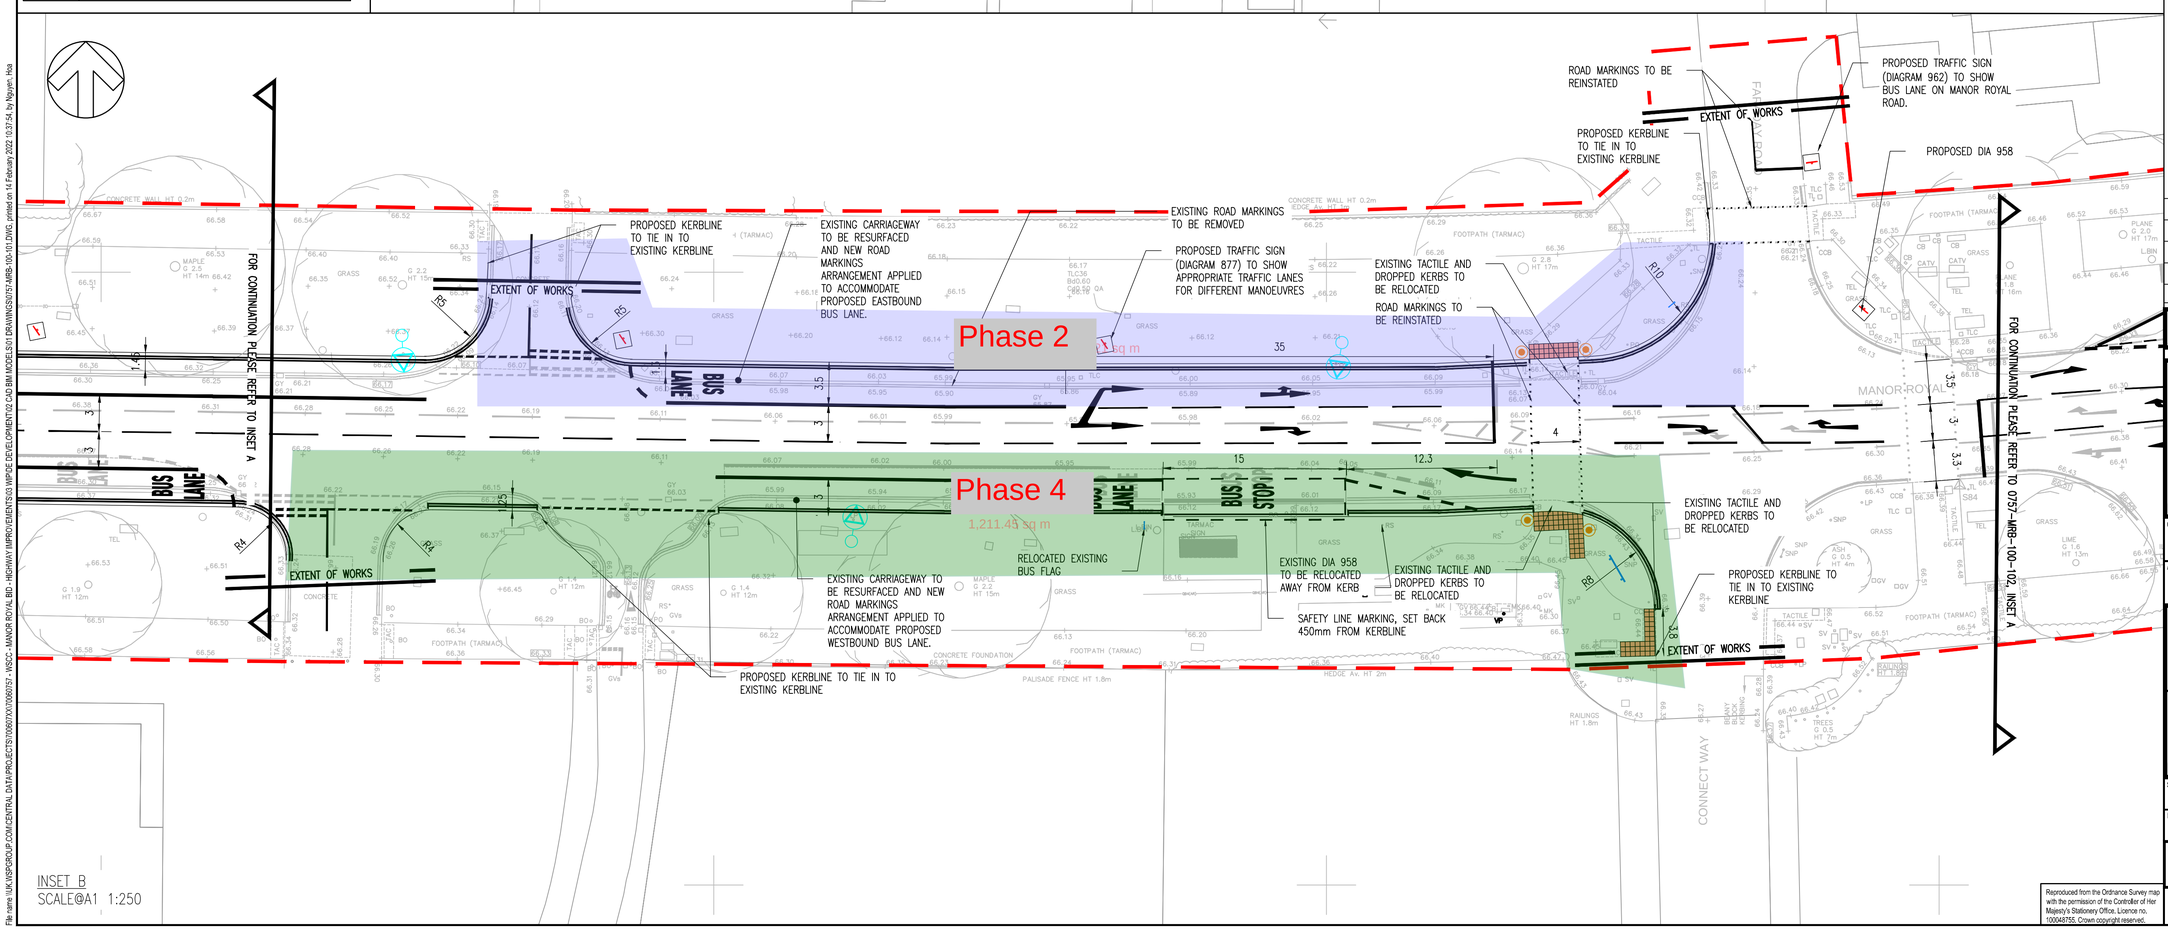

INSET B
SCALE@A1 1:250

DO NOT SCALE

NOTES

1. ALL DIMENSIONS ARE IN METRES UNLESS OTHERWISE STATED.
2. THIS DRAWING SHALL BE READ IN CONJUNCTION WITH ALL RELATED DOCUMENTATION AND STANDARD DETAILS.
3. CONFLICTING INFORMATION SHOWN ON THE ENGINEER'S DRAWINGS OR DISCREPANCIES BETWEEN THE INFORMATION GIVEN BY THE ENGINEER AND THAT PROVIDED BY OTHERS MUST BE REFERRED TO THE ENGINEER BEFORE THE WORKS COMMENCE.
4. THE CONTRACTOR SHALL MAINTAIN ACCESS TO ALL PROPERTIES AFFECTED BY THE WORKS.
5. TRAFFIC MANAGEMENT AND SAFETY MEASURES SHALL COMPLY IN ALL RESPECTS TO CHAPTER 8 OF THE TRAFFIC SIGNS MANUAL PUBLISHED BY HMSO. THE CONTRACTOR SHALL SUBMIT HIS PROPOSALS FOR THE APPROVAL OF WEST SUSSEX COUNTY COUNCIL HIGHWAYS PRIOR TO COMMENCING ANY WORK.
6. THE CONTRACTOR SHALL CONTACT ALL UTILITIES COMPANIES PRIOR TO COMMENCING ANY EXCAVATION. IT IS THE CONTRACTORS RESPONSIBILITY TO LOCATE THE EXACT POSITION OF ALL UNDERGROUND AND OVERHEAD SERVICES, CABLES, PIPES ETC PRIOR TO THE EXCAVATIONS AND TO TAKE ALL NECESSARY PROTECTIVE MEASURES.
7. THE CONTRACTOR SHALL MAKE GOOD ANY DAMAGE CAUSED TO WALLS, FENCES, KERBING, SURFACING, ROAD SIGNS ETC AT HIS OWN EXPENSE AS INSTRUCTED BY WEST SUSSEX COUNTY COUNCIL.
8. THE CONTRACTOR SHALL INDEMNIFY THE ENGINEER AND WEST SUSSEX COUNTY COUNCIL AGAINST DAMAGE TO ANY HIGHWAY AUTHORITY PROPERTY OR STATUTORY UNDERTAKERS PLANT AND ANY COSTS ASSOCIATED WITH THE DISRUPTION OF SERVICES AND THE REPAIR/REPLACEMENT OF THE DAMAGED PLANT. NO WORK ON SITE SHALL COMMENCE UNTIL WRITTEN EVIDENCE OF THE ABOVE INDEMNITY HAS BEEN SUBMITTED TO AND ACCEPTED BY THE ENGINEER.
9. ALL WORKS TO BE UNDERTAKEN IN COMPLIANCE WITH PROJECT SPECIFICATION TO WEST SUSSEX COUNTY COUNCIL APPROVAL.
10. ANY DISCREPANCIES BETWEEN PROJECT SPECIFICATION AND WEST SUSSEX COUNTY COUNCIL REQUIREMENTS TO BE REPORTED IMMEDIATELY TO THE ENGINEER.

KEY:

- EXISTING HIGHWAY BOUNDARY
- PROPOSED KERB
- PROPOSED TACTILE PAVING, REFER TO WSCC-SD1-1100-062/1 FOR DETAILS
- PROPOSED SIGN(S) LOCATION, REFER TO 0757-MRB-1200-104 & 0757-MRB-1200-107 FOR DETAILS
- RELOCATED SIGN(S), REFER TO 0757-MRB-1200-104 AND 0757-MRB-1200-107 FOR FURTHER INFORMATION
- EXISTING LIGHTING COLUMN TO BE RELOCATED – TO BE REFERRED TO SSE
- PROPOSED GULLY, REFER TO 0757-MRB-500-101 FOR DETAILS
- PROPOSED TRAFFIC SIGNAL/PUSH BUTTON UNIT, REFER TO 0757-MRB-1200-108 FOR DETAILS

REV	DATE	BY	DESCRIPTION	CHK	APP
C01	18/02/22	HN	ISSUE FOR CONSTRUCTION	SB	SB
C	14/07/20	HN	ISSUE FOR TENDER	AK	AK
B	03/07/20	HN	REVISED ISSUE BASED ON RSA 2 COMMENTS	AK	AK
A	03/03/20	CM	FIRST ISSUE	HN	AK

DRAWING STATUS: A - FIT FOR CONSTRUCTION

wsp
Grosvenor House, 2 Grosvenor Square, Southampton, SO15 2BE, UK
T+ 44 (0) 2380 101 700
wsp.com

CLIENT: WEST SUSSEX COUNTY COUNCIL

ARCHITECT: -

SITE/PROJECT: MANOR ROYAL, CRAWLEY

TITLE: MANOR ROYAL BUS LANE GENERAL ARRANGEMENT SHEET 1 OF 3

SCALE @ A1:	CHECKED:		APPROVED:
1:250	HN		AK
PROJECT NO: 70060757	DESIGNED: CM	DRAWN: CM	DATE: March 20

DRAWING No: 0757-MRB-100-101 REV: C01

Reproduced from the Ordnance Survey map with the permission of the Controller of Her Majesty's Stationery Office. Licence no. 100048755. Crown copyright reserved.

© WSP UK Ltd

File name \\UK.WSPGROUP.COM\CENTRAL DATA\PROJECTS\70060757\70060757 - WSCC - MANOR ROYAL BID - HIGHWAY IMPROVEMENTS\03 WIP\CE DEVELOPMENT\02 CAD BIM MODELS\01 DRAWINGS\0757-MRB-100-101.DWG, printed on 14 February 2022 10:37:54, by Nguyen, Hoa